
CRANE TABLE

#12	1 TON JIB CRANE (LOADING DOCK)
#13	7 ½ TON JIB CRANE (#1 MILL)
#14	5 TON TOOL MILL CRANE

ALL FOUNDATIONS ASSUMED TO BE STANDARD THICKNESS
EXCEPT FOR WHERE NOTED.
CRANE RUNWAYS/BUILDING FOOTERS ARE UNKNOWN.

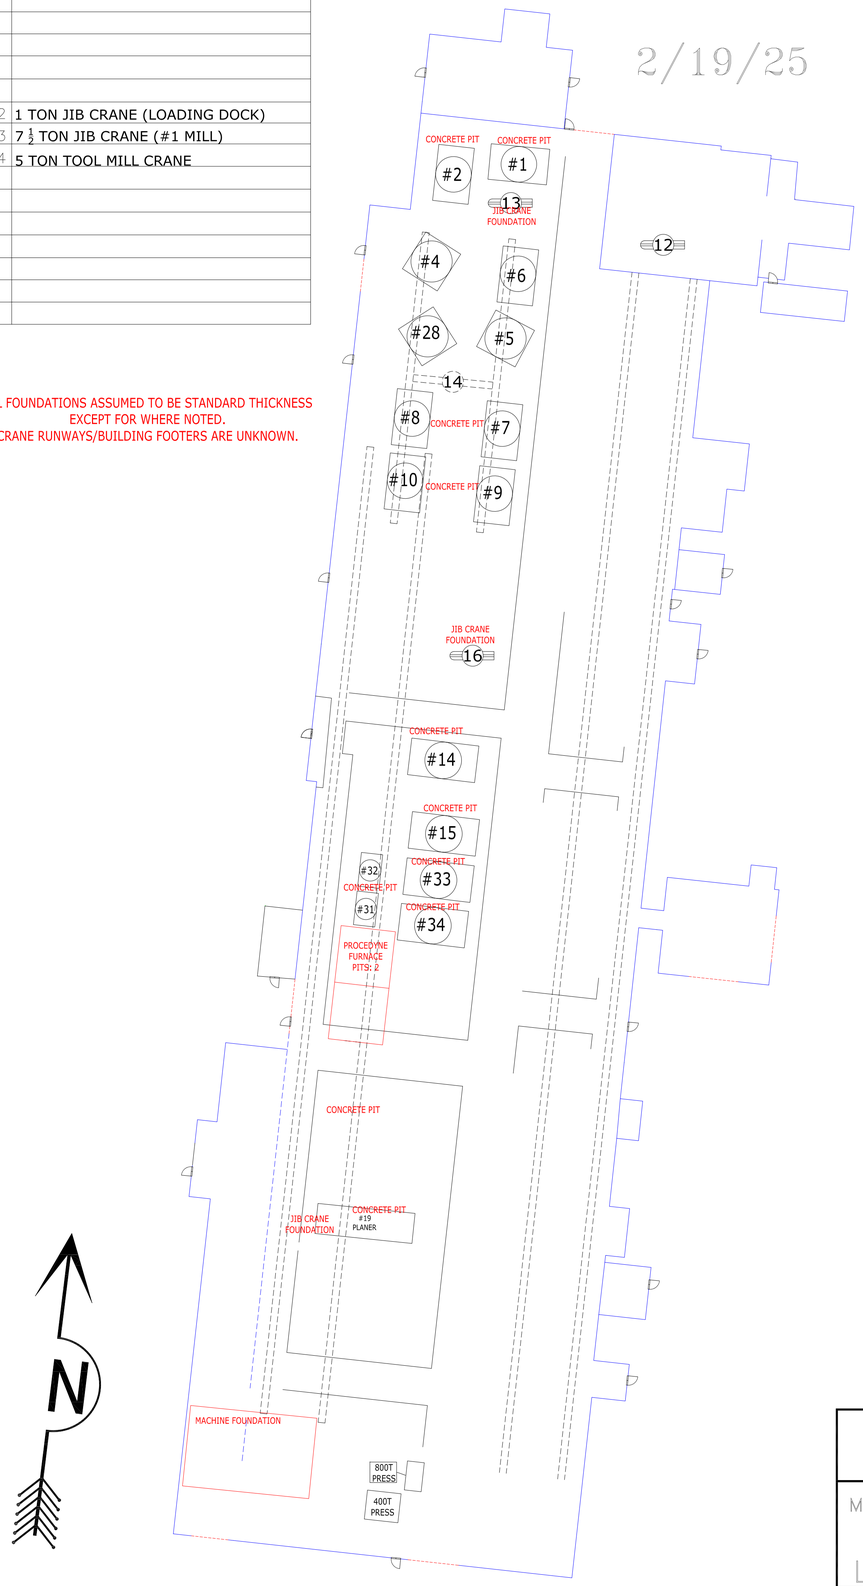

FROG SHOP

MACHINE FOUNDATION TABLE

#1	14' VBM	16' PIT/6' CONCRETE
#2	10' VBM	12' PIT/6' CONCRETE
#4	KING 60" VBM	4' CONCRETE
#5	KING VBM	4' CONCRETE
#6	KING 72" VBM	4' CONCRETE
#7	KING VBM	8' PIT/4' CONCRETE
#8	KING VBM	8' PIT/4' CONCRETE
#9	10' VBM	8' PIT/4' CONCRETE
#10	10' VBM	8' PIT/4' CONCRETE
#14	10' VBM	10' PIT/6' CONCRETE
#15	10' VBM	10' PIT/6' CONCRETE
#19	HI PRO PLANER	4' CONCRETE
#31	72" VBM	6' PIT/ 4' CONCRETE
#32	71" VBM	6' PIT/ 4' CONCRETE
#33	CINCINNATI 120" VBM	12' PIT/6' CONCRETE
#34	KING 120" VBM	12' PIT/6' CONCRETE

THE FROG, SWITCH AND MFG. CO.
600 E. HIGH ST. CARLISLE, PA 17013
PHONE: 717.243.2454 FAX: 717.243.1385 WEB: WWW.FROGSWITCH.COM

MACHINE SHOP CONCRETE PLAN – FOUNDATIONS

LATITUDE: 40°–12'–1.93"N
LONGITUDE: 77°–10'–39.82"W

MANGANESE STEEL
INDIAN M®
SUPER 24®
WEARWOLF®

DRAWN:	SCALE: NONE	DWG. NO. MCP111924	REV.
CHK'D:	DATE: 11.19.24		
APP'D:	DATA FROM: TIER2BLDGS.DWG		